EAST LOTHIAN COUNCIL : ROADS

DRG. NO. EL20769053/003

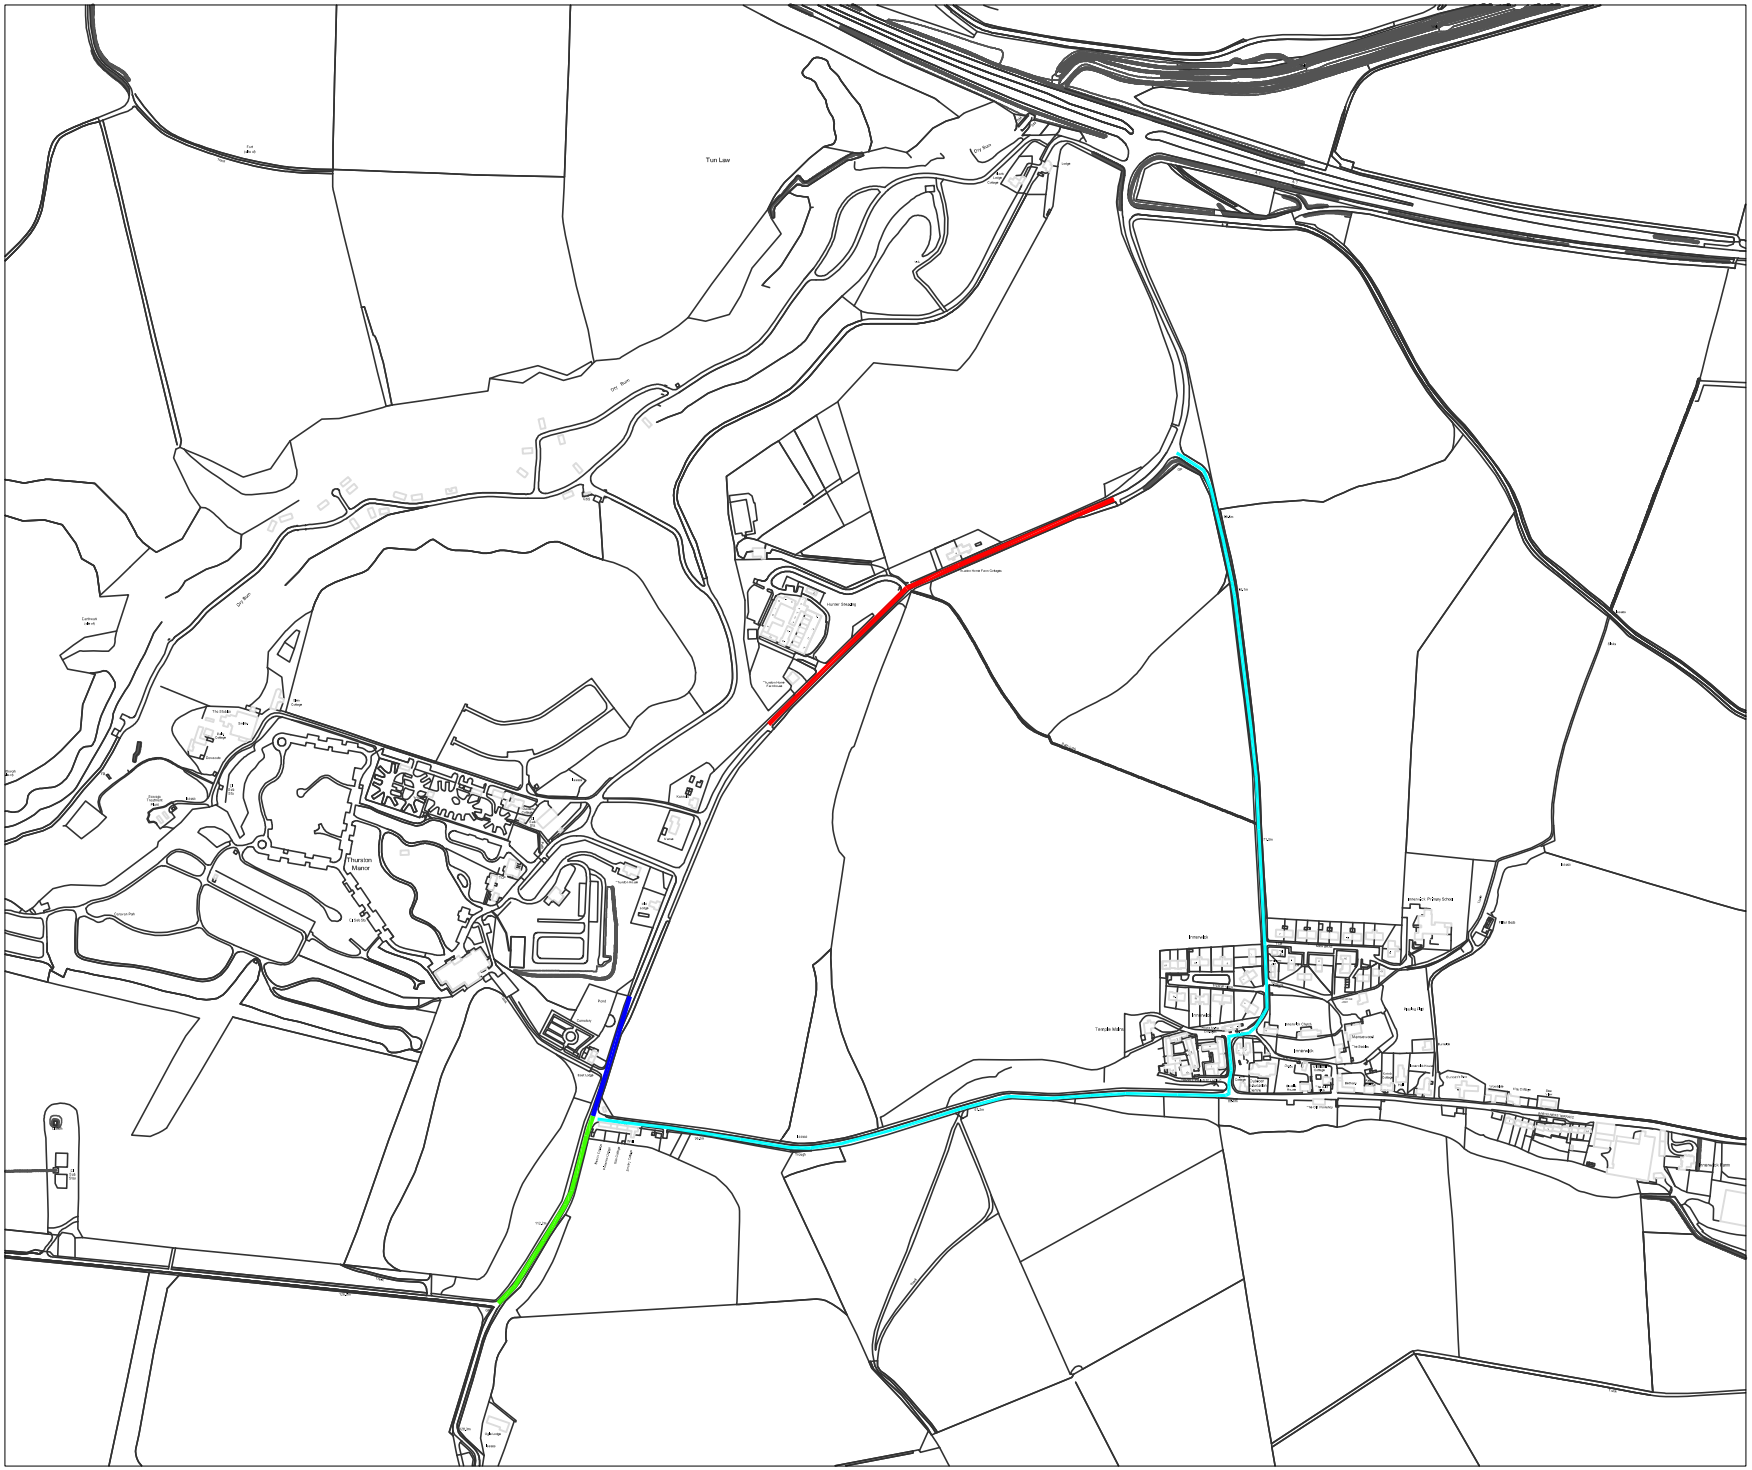

PHASE 1

PHASE 2

PHASE 3

DIVERSION ROUTE FOR PHASES 1 & 2

REVISION	DETAILS	BY	DATE

East Lothian Council
Road Services
John Muir House
Haddington
East Lothian
EH41 3HA

East Lothian Council

Innerwick Road Works Phasing and Diversion Route

Date: Jan 20
Scale: NTS

Drawn by: IK
Checked by: CR

DRG. NO. EL20769053/003