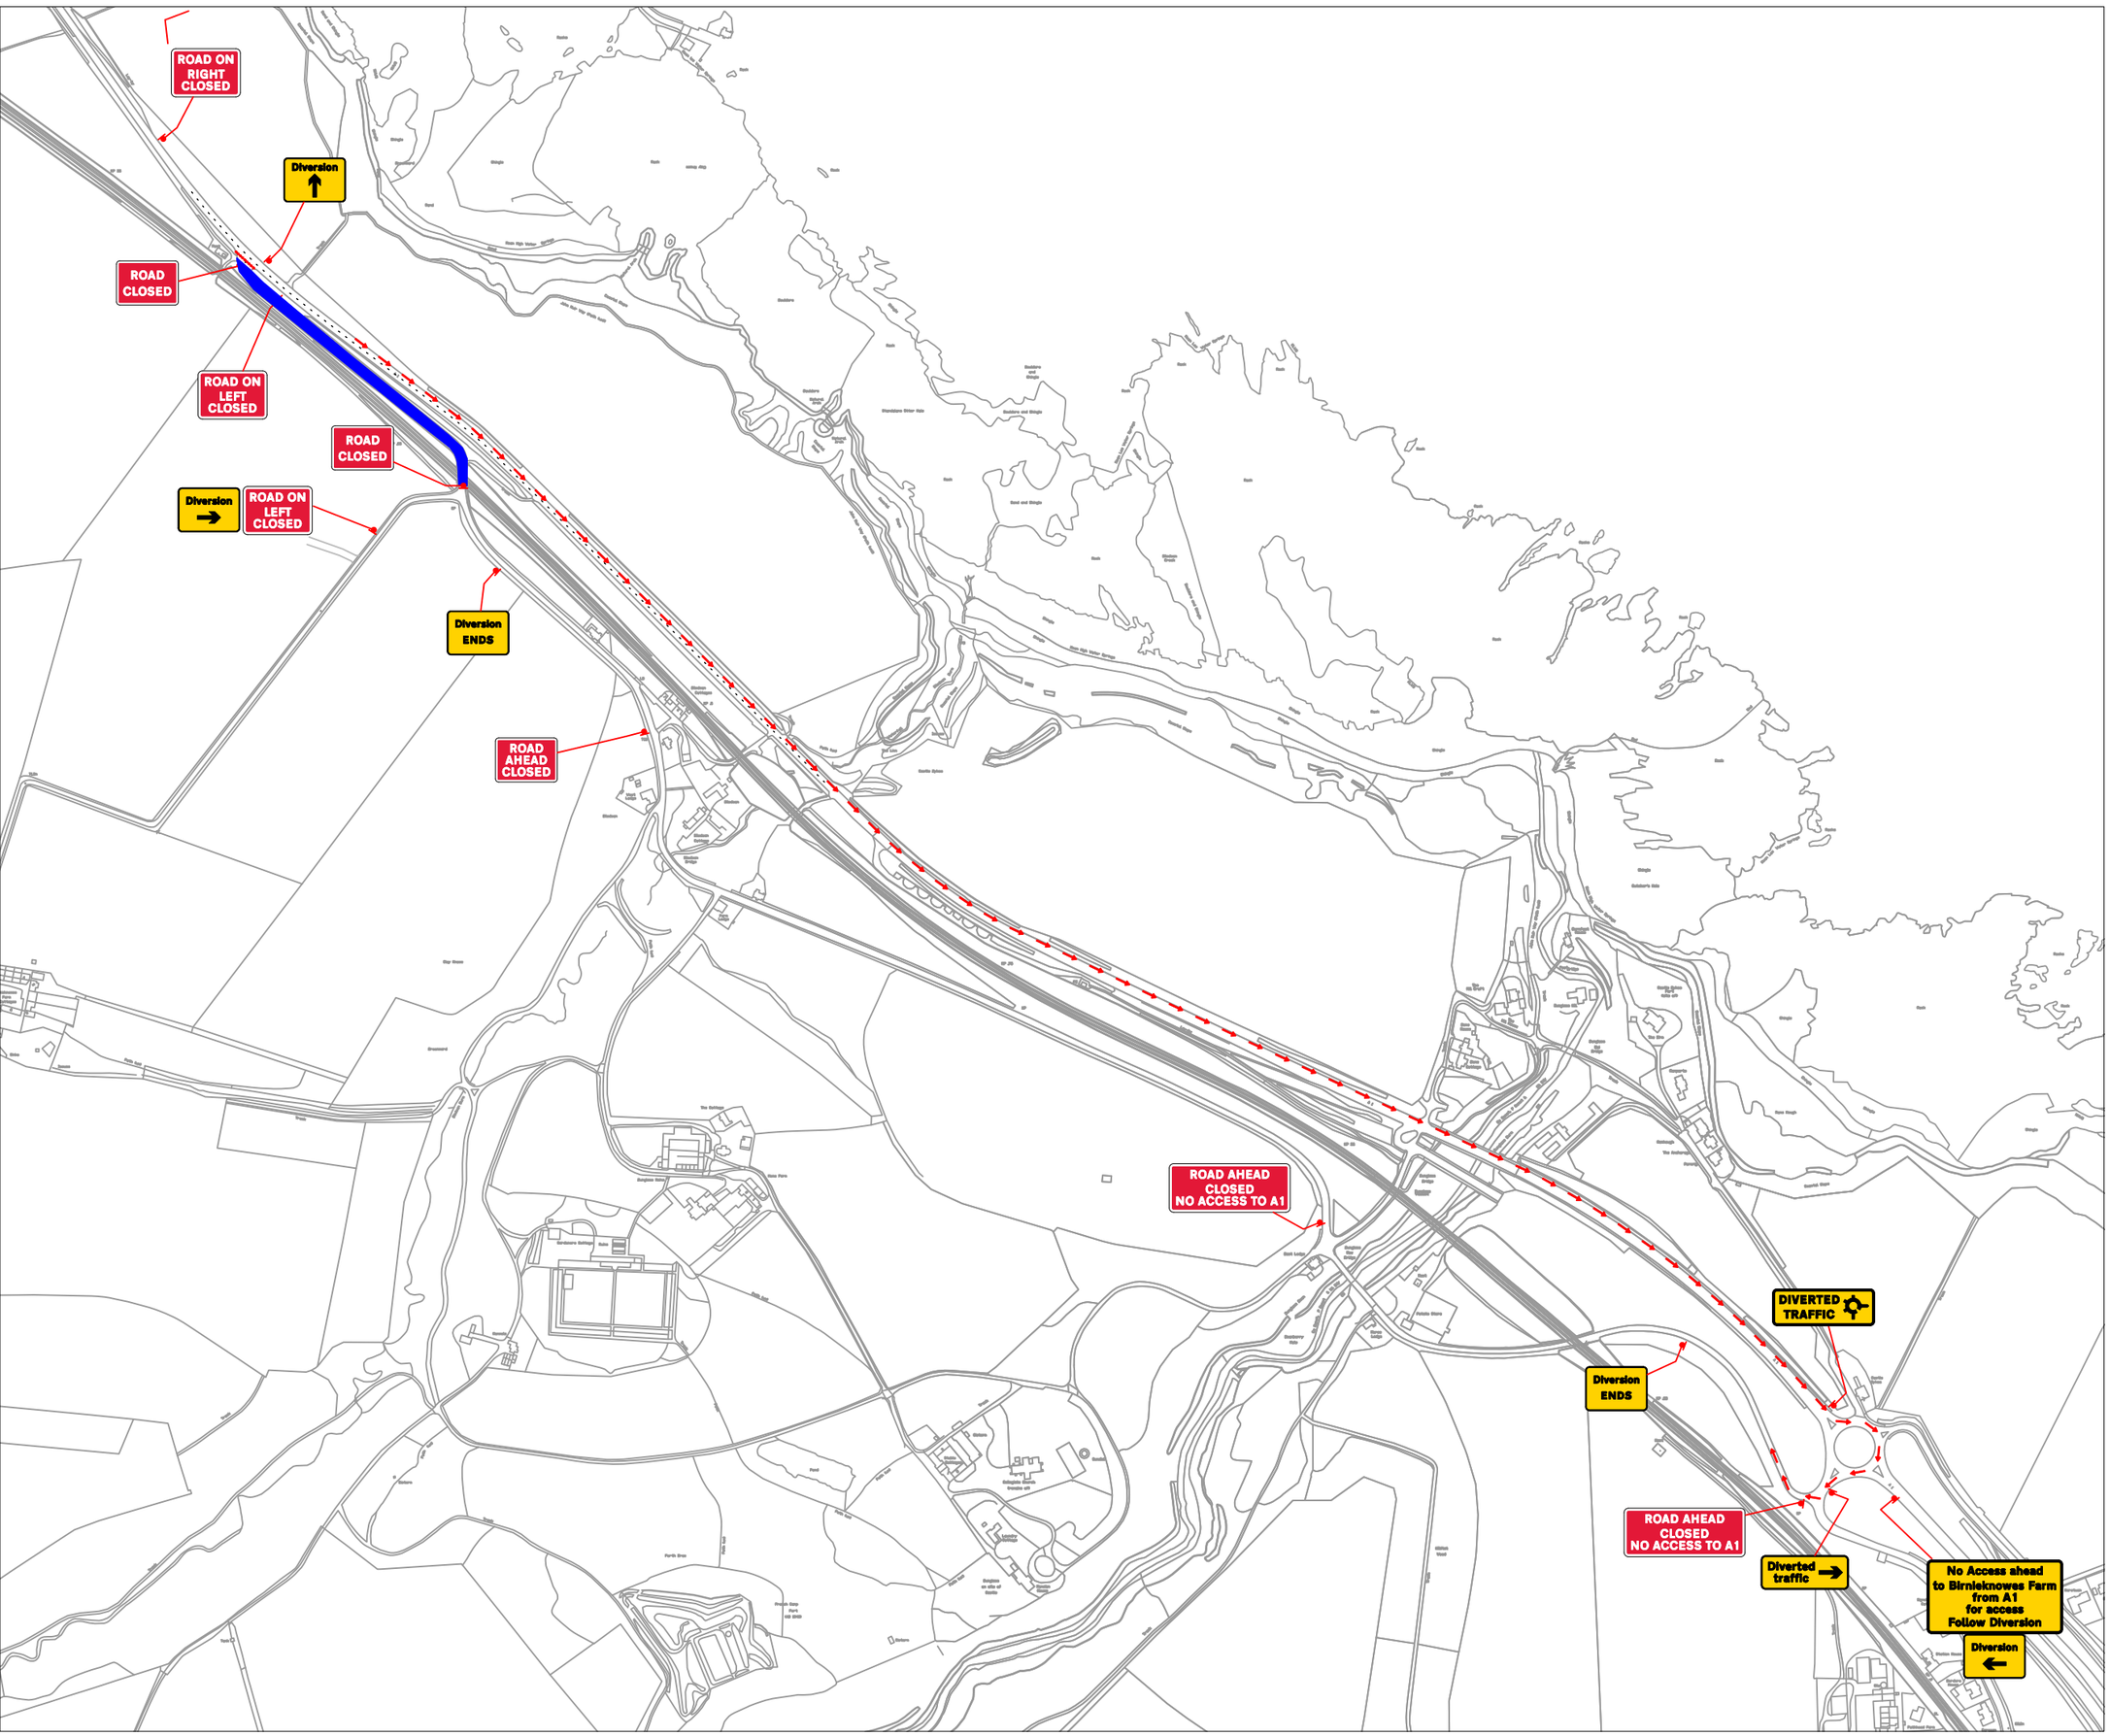


CREXCELL

WORKS AREA	
X-OVERS	
DIVERSION ROUTE	
CONES	
NO PARKING CONE	
PED BARRIER	
KERB RAMPS	
TRAFFIC SIGNALS	
PED SIGNAL	
PED CROSSING	
WORK START SIGN	

ROAD SPEED	TEMP SPEED	SITE SPEED
60	40	N/A

PROJECT DETAILS

BRANXTON SOUTH

RC-DIV
ALL TIMES

MILLS BARRIERS	NA
PED BARRIERS	NA
TRACKWAY	0
GOAL POST	0
EXIS LIGHTS	N
REQ SWITCH OFF	N
900 KEY REQ	N
REPLACE PED XING	N
ROAD WIDTH	4.5 MTR
RUNNING LANE	0.0 MTR
PHASE/PN	01
CLOSURE LENGTH	630 MTR

NO.	REVISION	DATE

CLIENT: I&H BROWN

SITE ID: BRANXTON SOUTH-02

ADDRESS: A1- SOUTH OF TORNES

WHAT3WORDS-

Drg. No. BRANXTON SOUTH-01(REV 2- 08-01-26)

DRAWN.	C.GLEN	DATE.	08/01/26
APPROVED.	S.FINDLAY	DATE.	08/01/26

NOT TO SCALE